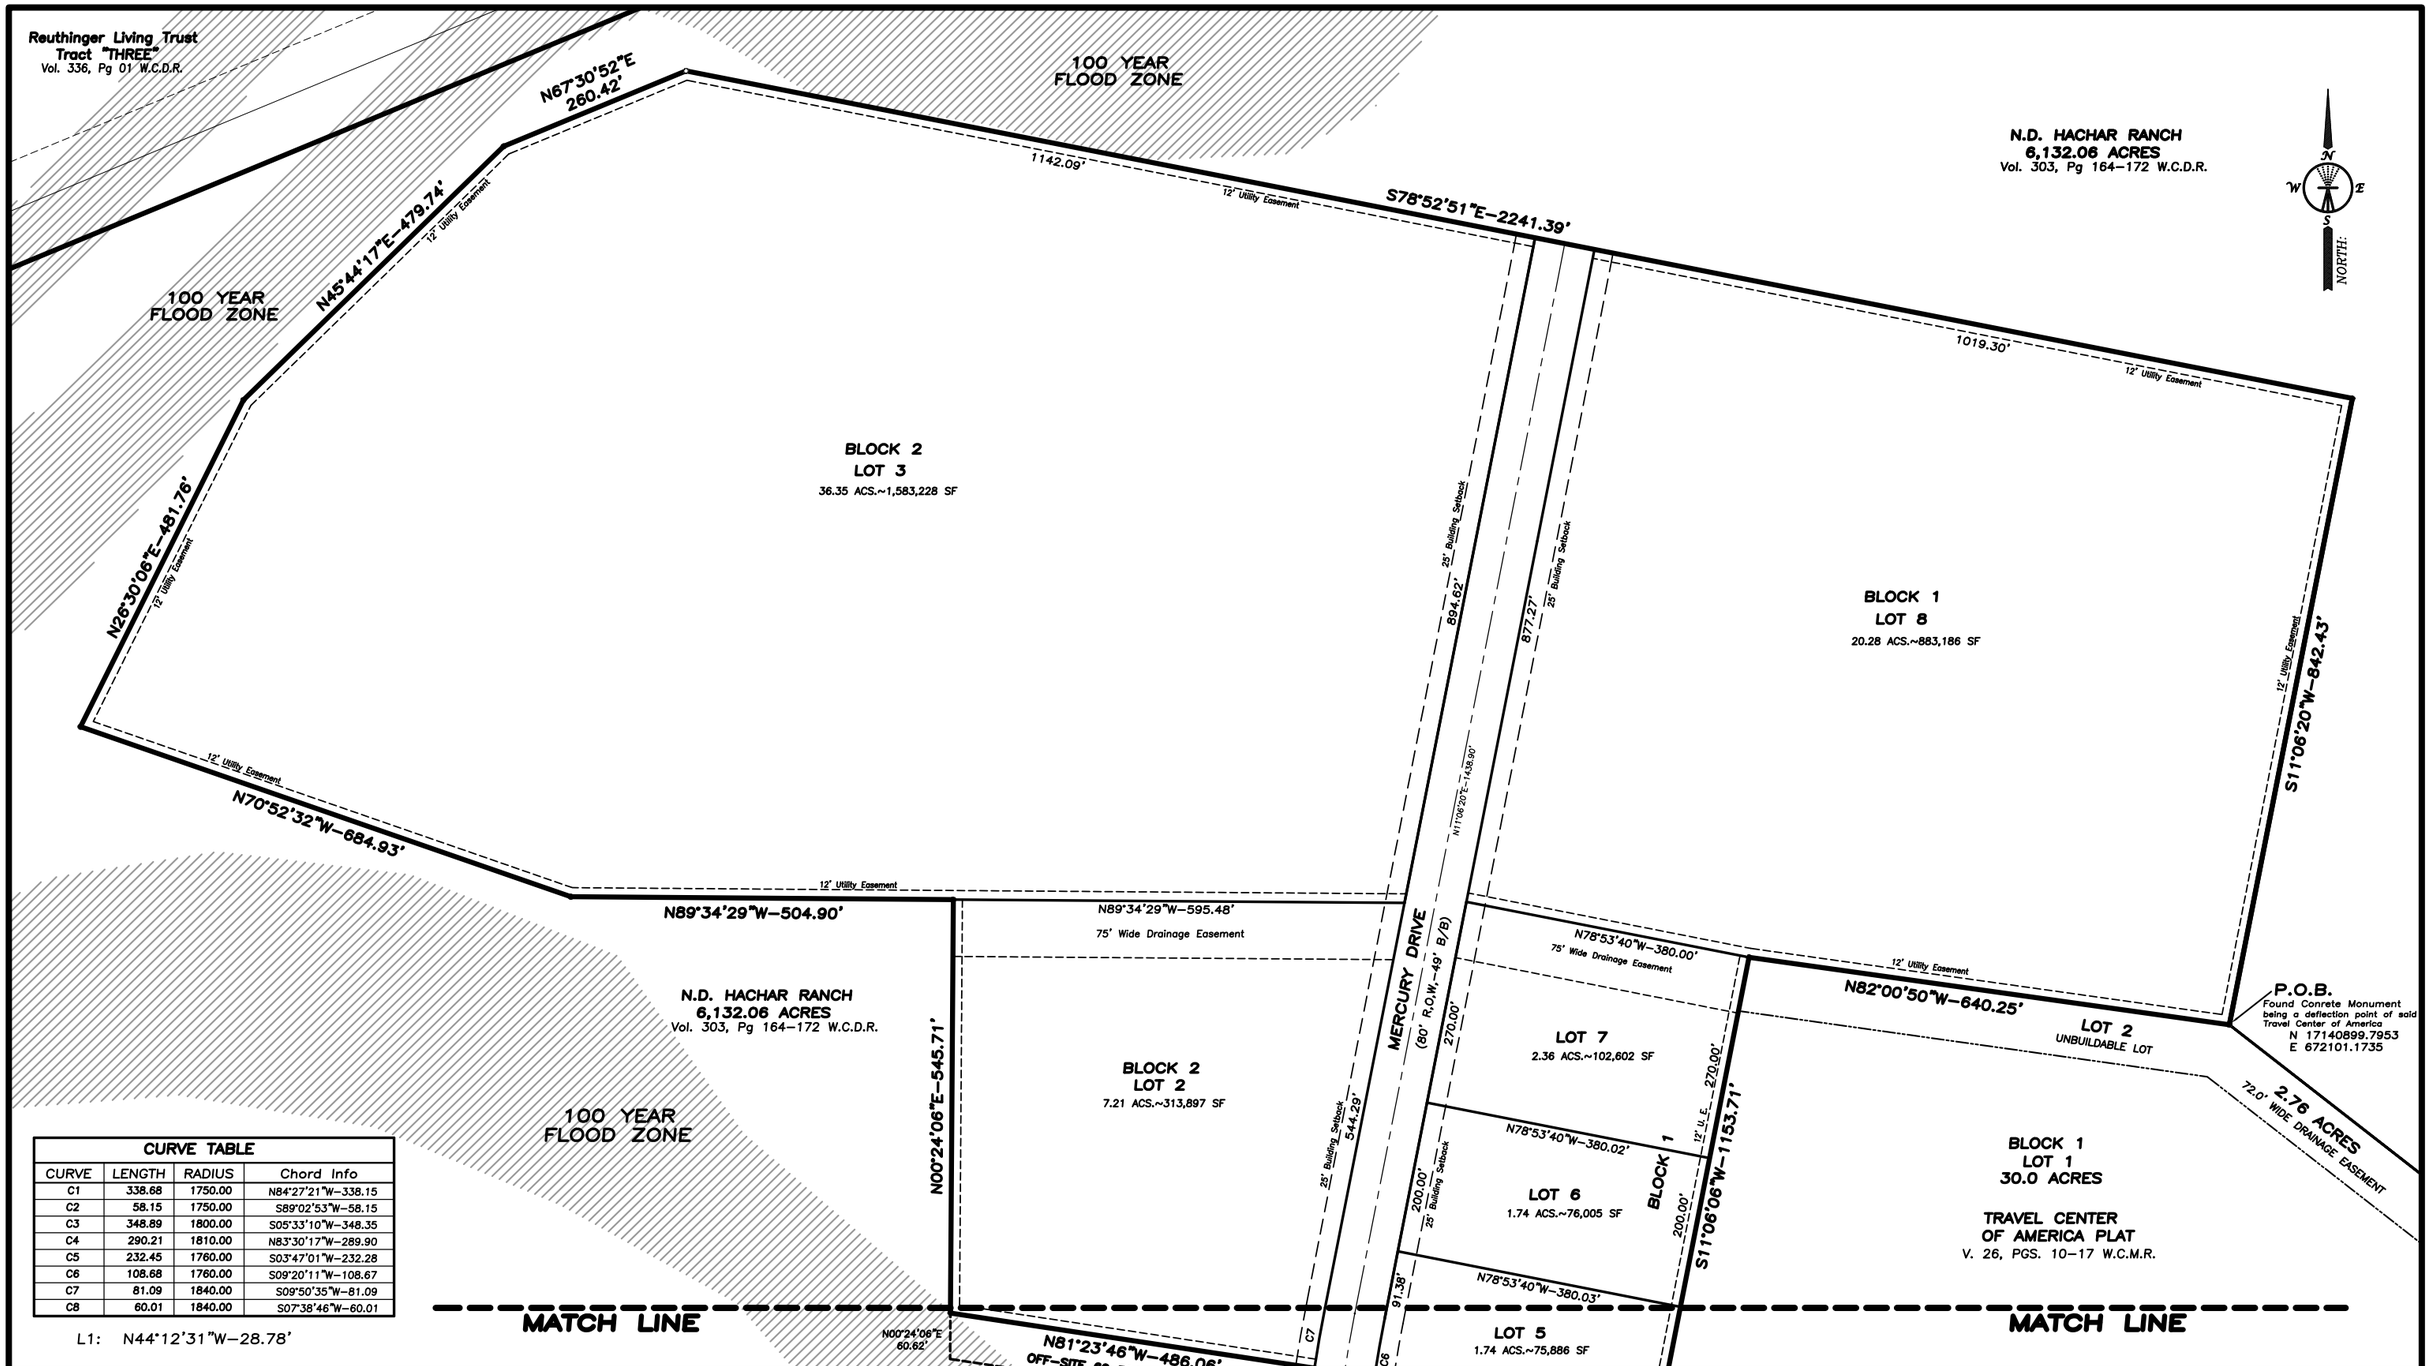

CURVE TABLE			
CURVE	LENGTH	RADIUS	Chord Info
C1	338.68	1750.00	N84°27'21"W-338.15
C2	58.15	1750.00	S89°02'53"W-58.15
C3	348.89	1800.00	S05°33'10"W-348.35
C4	290.21	1810.00	N83°30'17"W-289.90
C5	232.45	1760.00	S03°47'01"W-232.28
C6	108.68	1760.00	S09°20'11"W-108.67
C7	81.09	1840.00	S09°50'35"W-81.09
C8	60.01	1840.00	S07°38'46"W-60.01

L1: N44°12'31"W-28.78'

ENGINEER/SURVEYOR:
HOWLAND ENGINEERING & SURVEYING CO.
7615 N. BARTLETT AVENUE
LAREDO, TEXAS, 78041-451128
PHONE: (956) 722-4411
FAX: (956) 722-5414

OWNER:
N.D. HACHAR TRUST
7615 N. BARTLETT AVE.
LAREDO, TEXAS 78041
(956) 722-4411

N.D. HACHAR INDUSTRIAL PARK

PHASE I

A TRACT OF LAND CONTAINING 77.38 ACRES (3,370,819 S.F.), more or less, situated in Porcion 13, City of Laredo, Webb County, Texas. Being out of a called 6,132.06 acre tract of land deeded to N.D. Hachar in volume 303, pages 164-173 of the Webb County Deed Records, Texas.

HOWLAND SURVEYING CO., INC. ~ D.B.A.
HOWLAND
ENGINEERING & SURVEYING COMPANY
7615 N. BARTLETT AVE.
LAREDO, TEXAS 78041
OFFICE: 956-722-4411
FAX: 956-722-5414
E-MAIL: HOWLAND@HOWLAND-LAREDO.COM

DRAWN BY:	B.F.S.
CHECKED BY:	B.F.S.
H.S.C. JOB No.	14055-07
FILENAME:	PLAT-SUBDIVISION
DATE:	OCTOBER/30/2007
REVISED DATE:	— — — — —
24x36 SCALE: HOR:	1"=100'
24x36 SCALE: VER:	N/A
11x17 SCALE: HOR:	1'=200'
11x17 SCALE: VER:	N/A